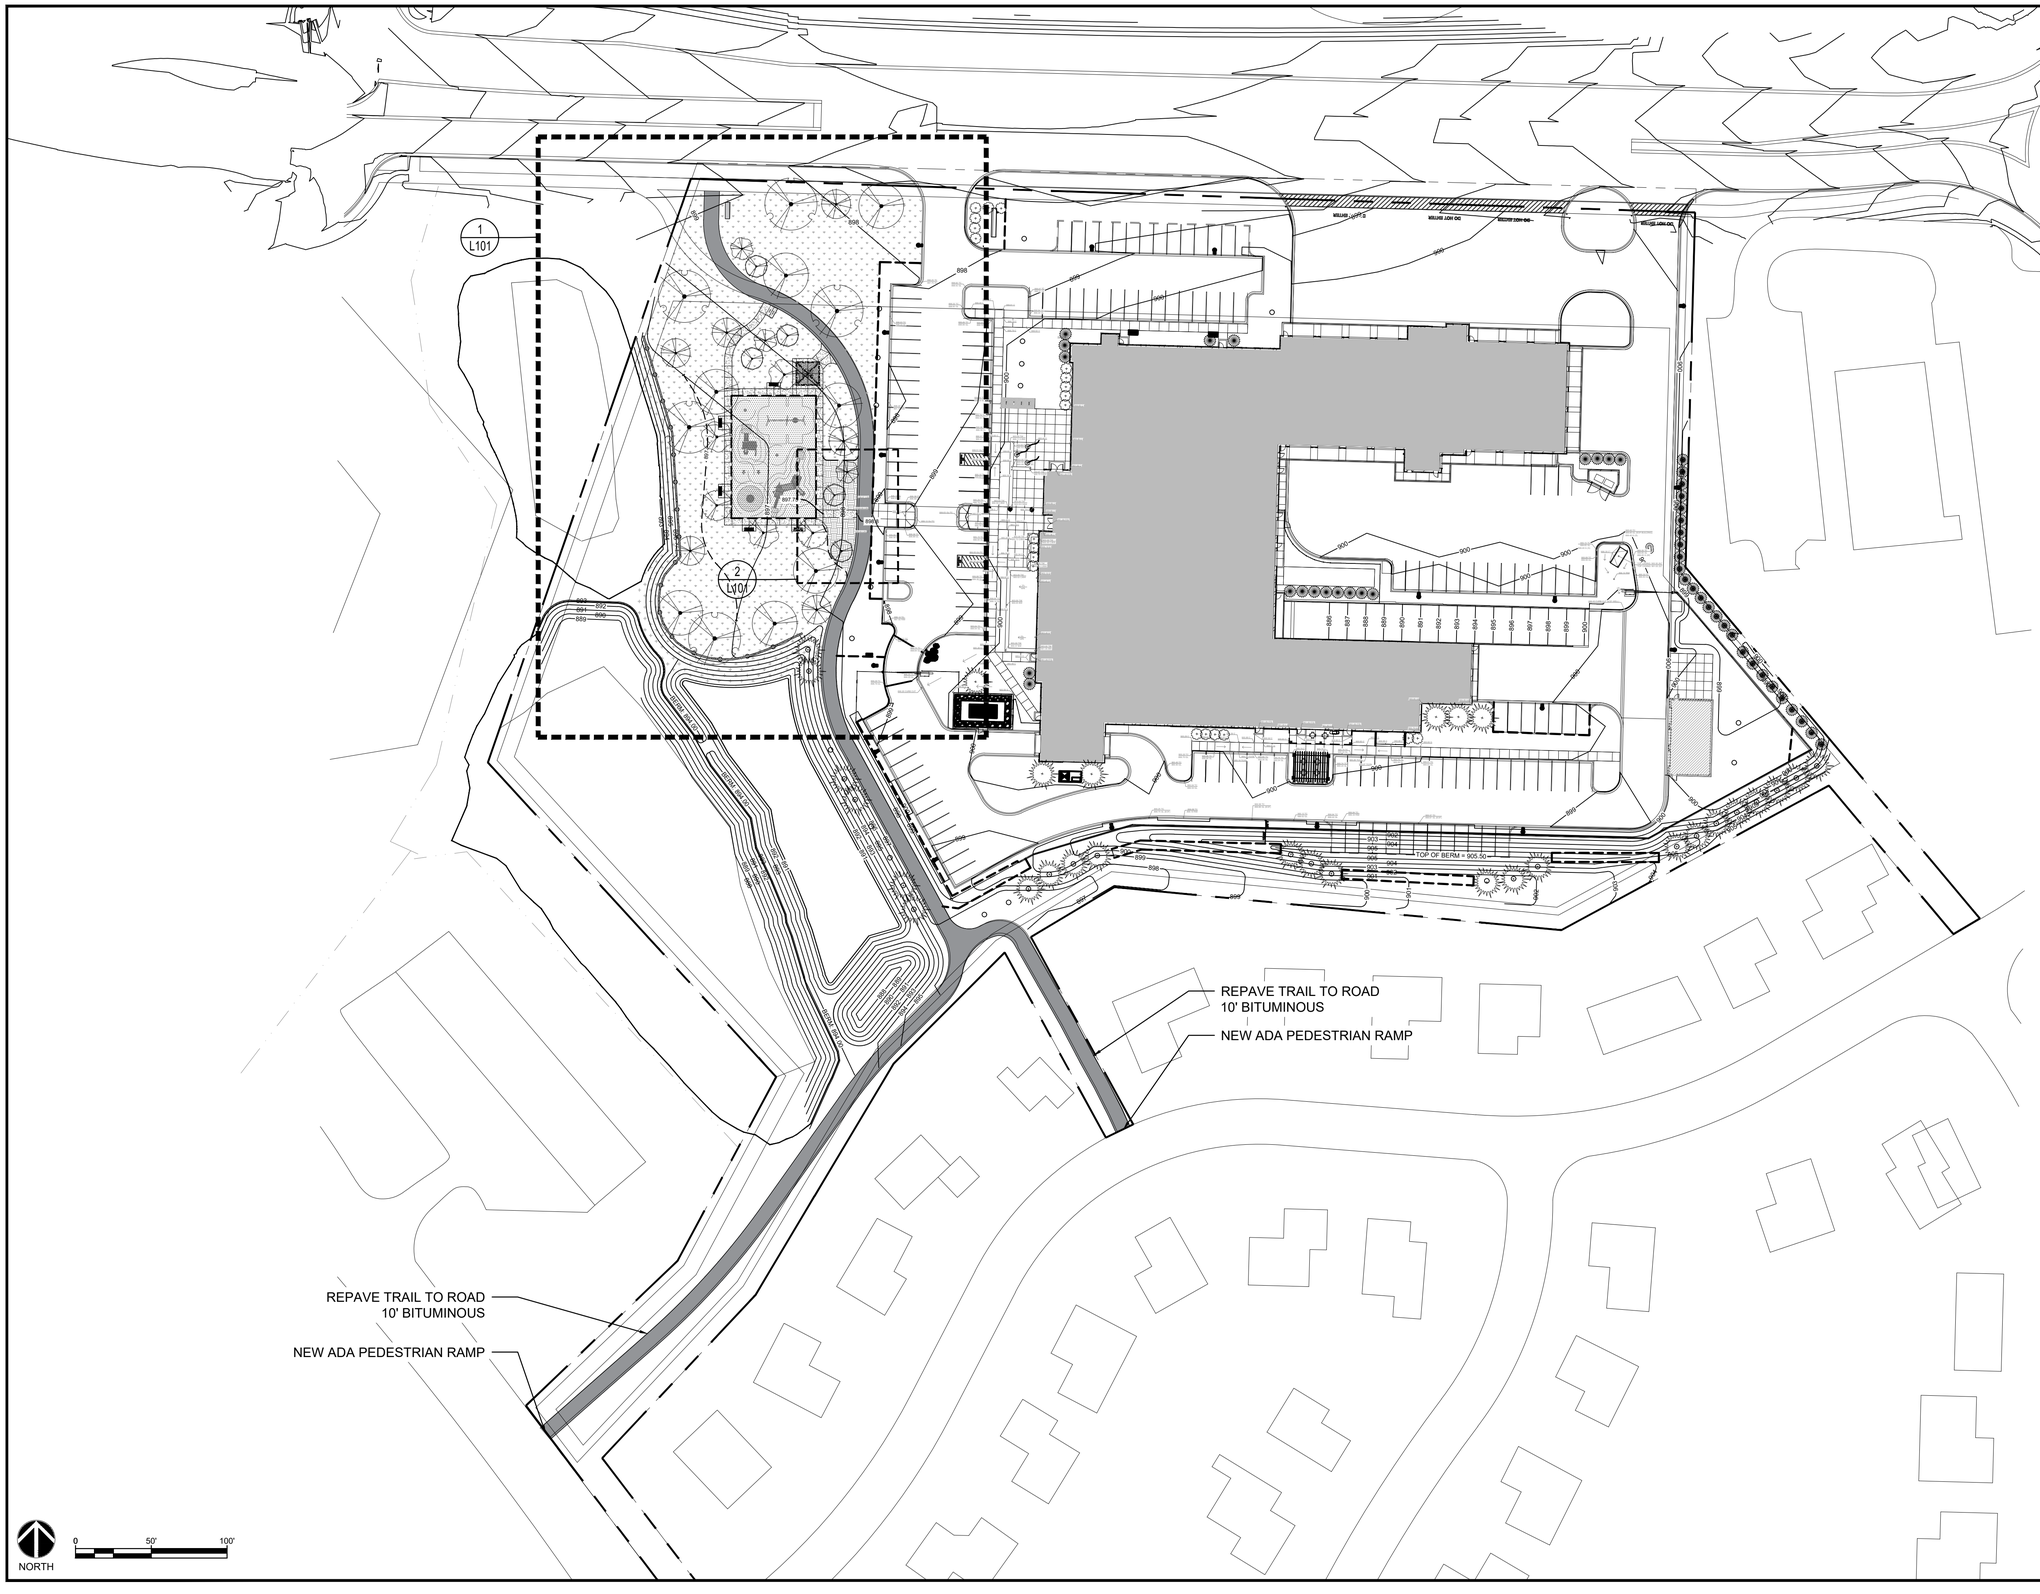

HKGi
800 WASHINGTON AVE N. #207
MINNEAPOLIS, MN 55401
www.hkgi.com

I hereby ceritfy that this plan was prepared by me or under my direct supervision and that I am a duly licensed Landscape Architect under the laws of the State of Minnesota.

Signature

Registration No.

Date

PROJECT:
MEADOW PARK
305 ENGLER BLVD.,
CHASKA, MN, 55318

CLIENT:
CITY OF CHASKA

KEY	DESCRIPTION	DATE
	25% CD SET	01.01.23

Project Number: 024-047
Date: 05.21.25
Drawn by: HKGi
Checked By: GG

Sheet Number:

L100

SHEET TITLE

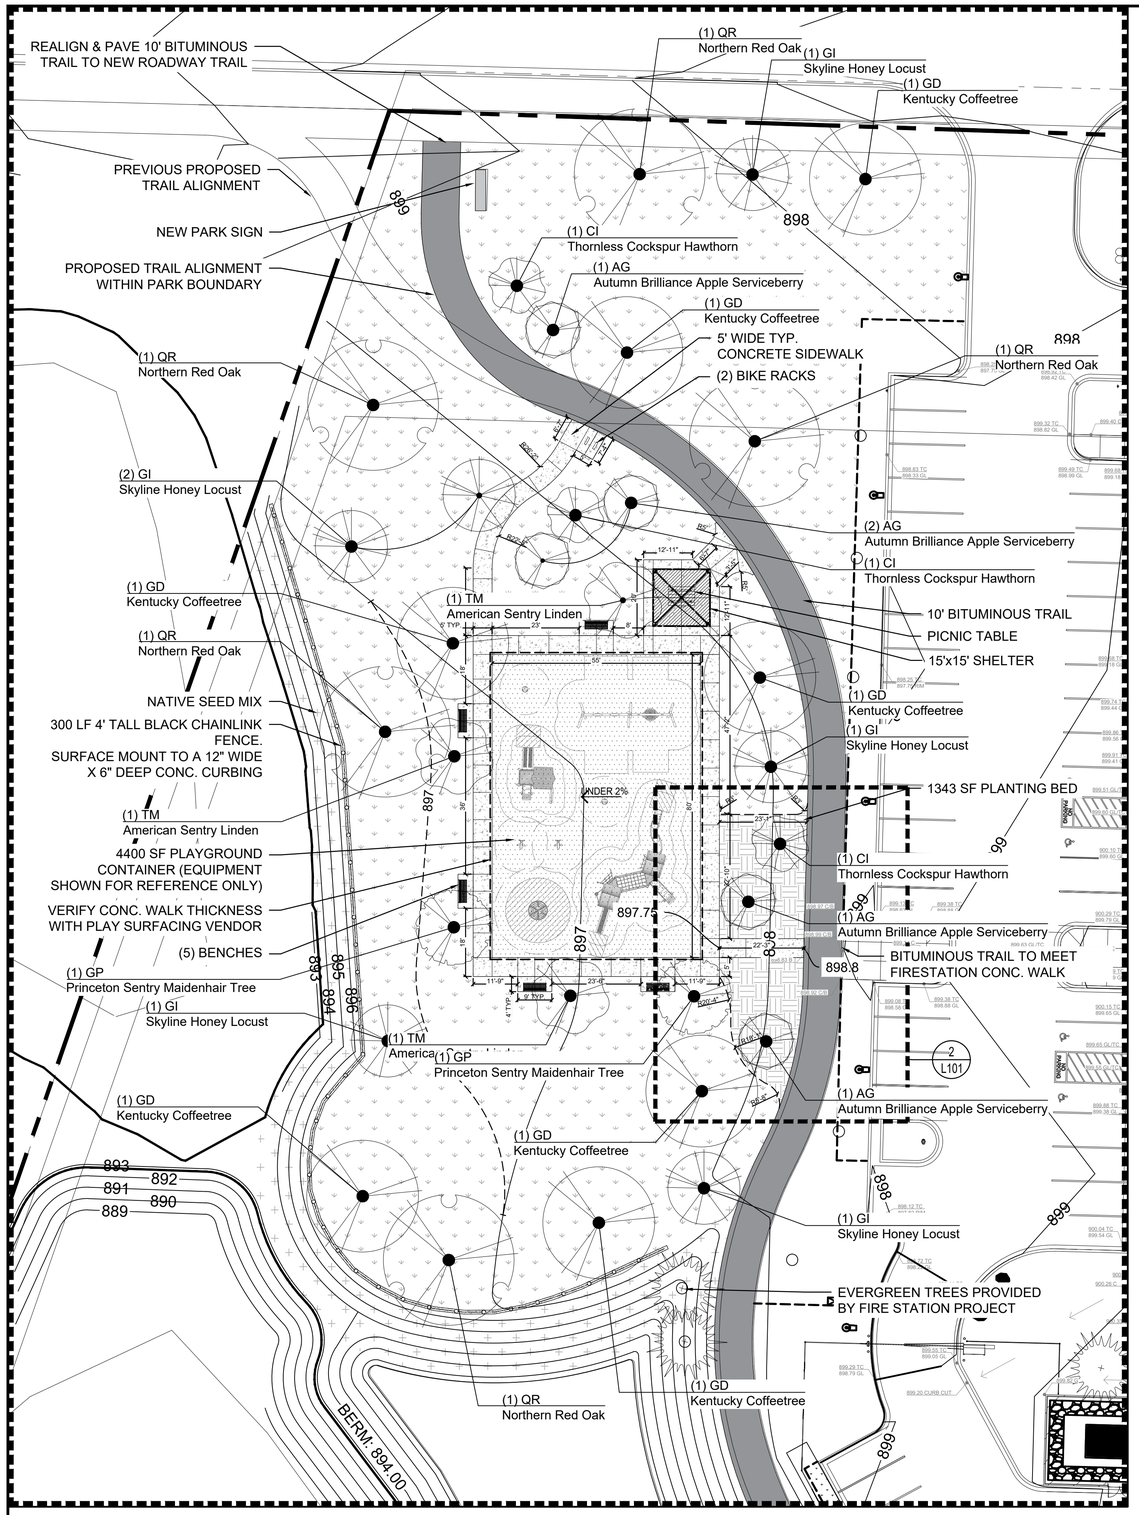

1 LANDSCAPE LAYOUT PLAN & TREE PLANTING PLAN

SCALE: 0 20' 40'

NORTH

PLANT SCHEDULE

SYMBOL	CODE	QTY	BOTANICAL / COMMON NAME	SIZE	CONTAINER	
TREES						
	GP	2	Ginkgo biloba 'PNI 2720' / Princeton Sentry Maidenhair Tree	2.5" Cal.	B&B	
	GI	6	Gleditsia triacanthos inermis 'Skycole' / Skyline Honey Locust	2.5" Cal.	B&B	
	GD	7	Gymnocladus dioicus 'Espresso' / Kentucky Coffeetree	2.5" Cal.	B&B	
	QR	5	Quercus rubra / Northern Red Oak	2.5" Cal.	B&B	
	TM	3	Tilia americana 'McKSentry' / American Sentry Linden	2.5" Cal.	B&B	
		23	SUBTOTAL:			
ORNAMENTAL TREE						
	AG	5	Amelanchier x grandiflora 'Autumn Brilliance' / Autumn Brilliance Apple Serviceberry	2" Cal.	B&B	
	CI	3	Crataegus crus-galli inermis / Thornless Cockspur Hawthorn	2" Cal.	B&B	
		8	SUBTOTAL:			
SYMBOL	CODE	QTY	BOTANICAL / COMMON NAME	SIZE	CONTAINER	SPACING
SHRUBS						
	LD	19	Lonicera diervilla / Bush Honeysuckle	#2	Cont.	36" o.c.
	RG	8	Rhus aromatica 'Gro-Low' / Gro-Low Fragrant Sumac	#2	Cont.	48" o.c.
	SK	24	Spiraea media 'SMSMBK' / Blue Kazoo Double Play® Spirea	#2	Cont.	30" o.c.
	WX	11	Weigela x 'Slingco 1' / Crimson Kisses Weigela	#2	Cont.	36" o.c.
		62	SUBTOTAL:			
PERENNIALS						
	HO	88	Hemerocallis x 'Stella de Oro' / Stella de Oro Daylily	#1	Cont.	12" o.c.
	NW	67	Nepeta x 'Walker's Low' / Walker's Low Catmint	#1	Cont.	24" o.c.
	RH	47	Rudbeckia hirta / Black-eyed Susan	#1	Cont.	24" o.c.
	SS	51	Schizachyrium scoparium 'Standing Ovation' / Standing Ovation Little Bluestem	#1	Cont.	18" o.c.
		253	SUBTOTAL:			

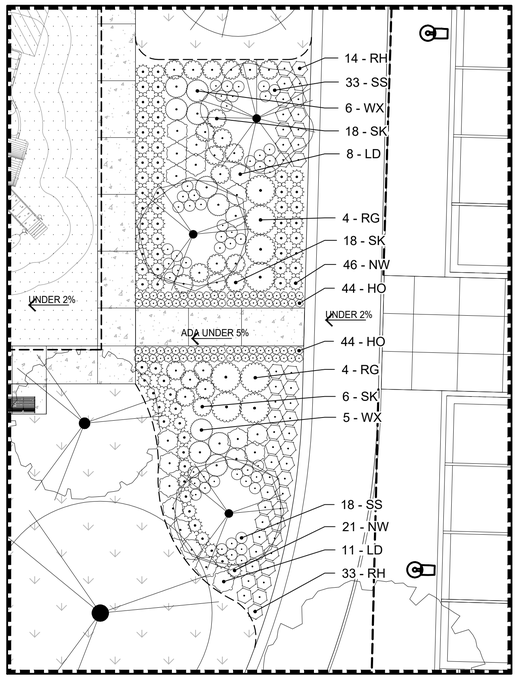

2 SHRUB PLANTING ENLARGEMENT

SCALE: 0 10' 20'

LEGEND

- CONCRETE WALK
- PLANTING BEDS
- LAWN TURF
- NATIVE SEED

HKGi
800 WASHINGTON AVE N. #207
MINNEAPOLIS, MN 55401
www.hkgi.com

I hereby ceritfy that this plan was prepared by me or under my direct supervision and that I am a duly licensed Landscape Architect under the laws of the State of Minnesota.

Signature

Registration No.

Date

PROJECT: MEADOW PARK
305 ENGLER BLVD,
CHASKA, MN, 55318

CLIENT: CITY OF CHASKA

KEY	DESCRIPTION	DATE
	25% CD SET	01.01.23

Project Number: 024-047
Date: 05.21.25
Drawn by: HKGi
Checked By: GG
Sheet Number: L101

SHEET TITLE